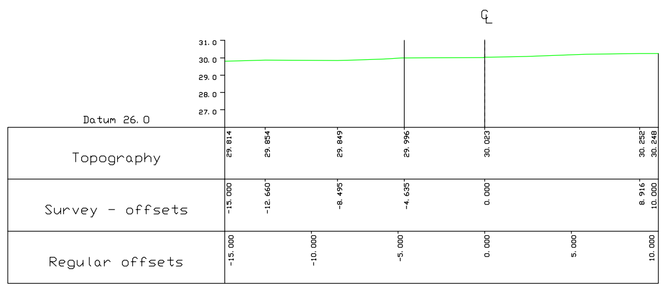

Chainage 25.0m (1106.7E 844.3N)

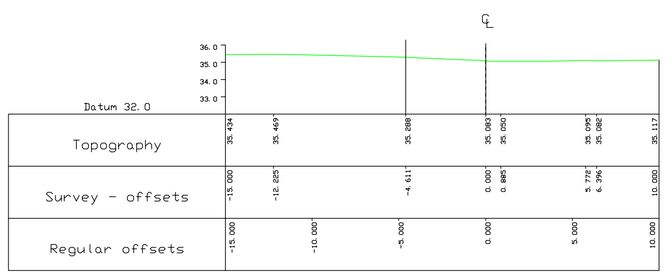

Chainage 55.0m (1108.5E 873.9N)

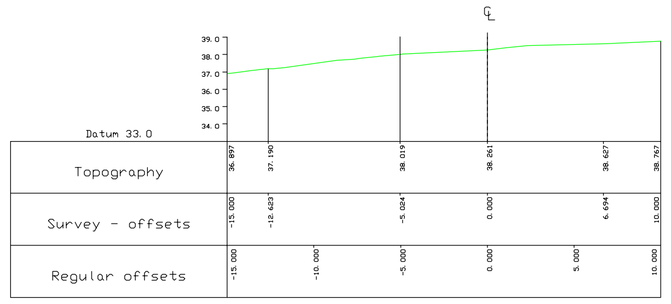

Chainage 85.0m (1093.3E 897.7N)

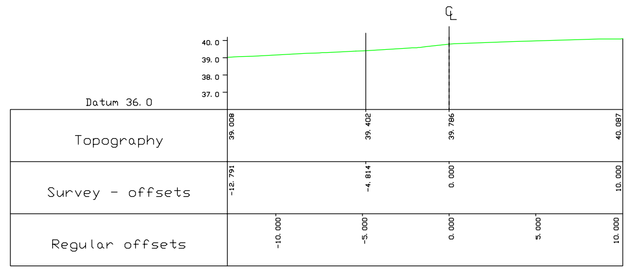

Chainage 115.0m (1068.6E 914.0N)

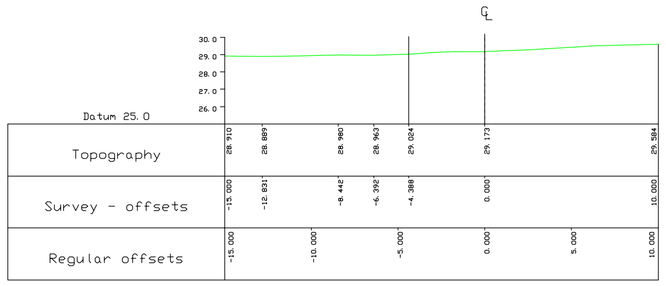

Chainage 20.0m (1107.9E 839.4N)

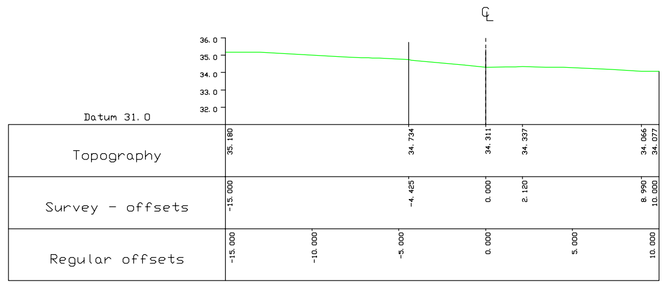

Chainage 50.0m (1107.7E 869.0N)

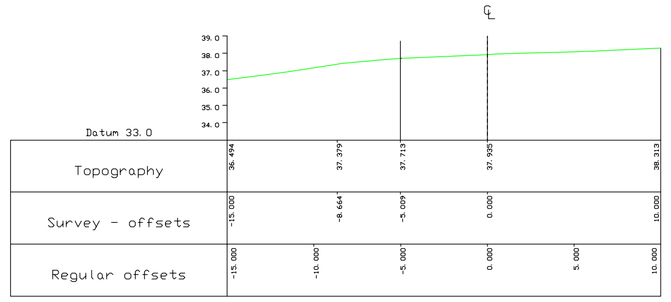

Chainage 80.0m (1097.5E 895.0N)

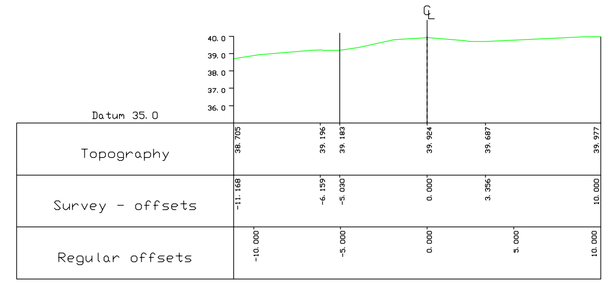

Chainage 110.0m (1071.8E 910.1N)

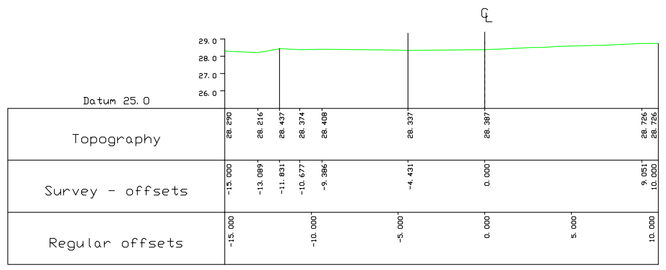

Chainage 15.0m (1108.6E 834.5N)

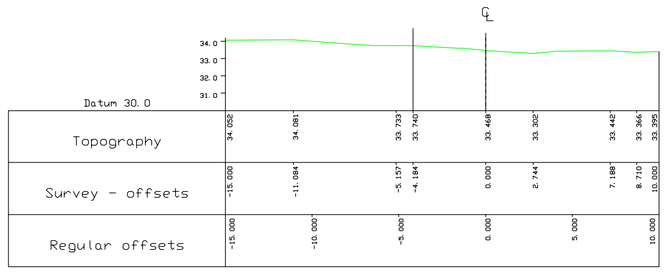

Chainage 45.0m (1106.6E 864.1N)

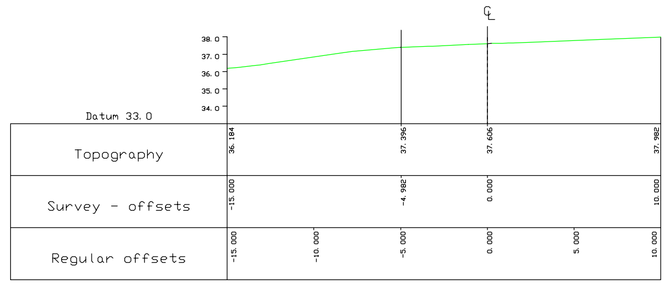

Chainage 75.0m (1101.5E 892.0N)

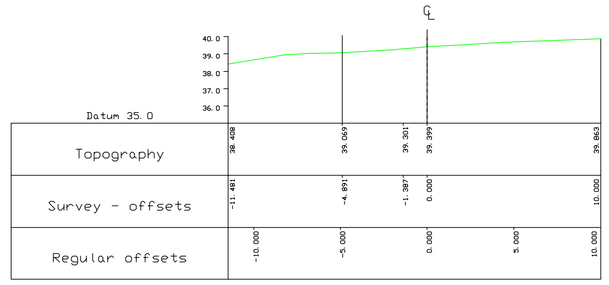

Chainage 105.0m (1075.7E 907.1N)

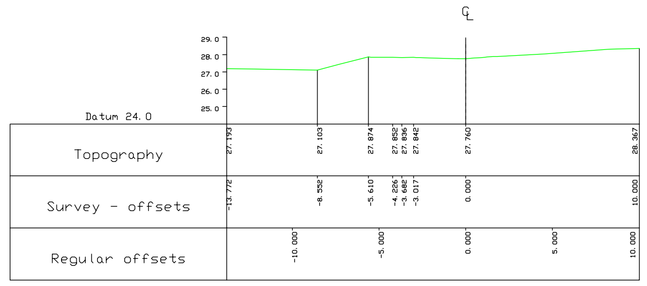

Chainage 10.0m (1110.1E 829.7N)

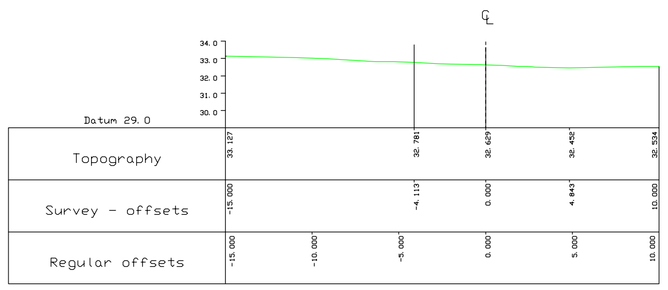

Chainage 40.0m (1105.8E 859.2N)

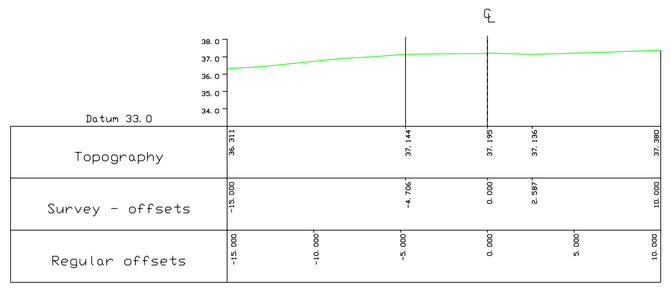

Chainage 70.0m (1104.5E 888.1N)

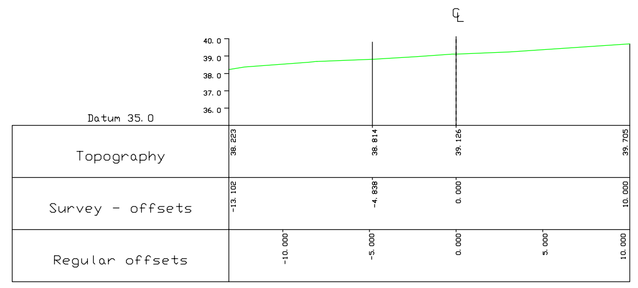

Chainage 100.0m (1080.3E 905.2N)

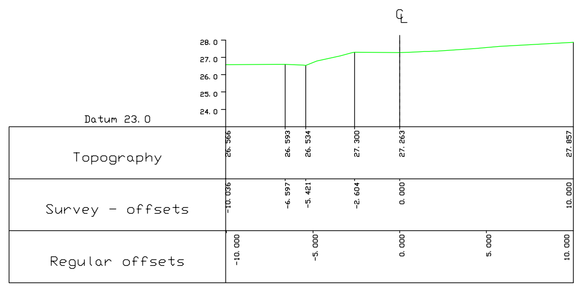

Chainage 5.0m (1112.7E 825.5N)

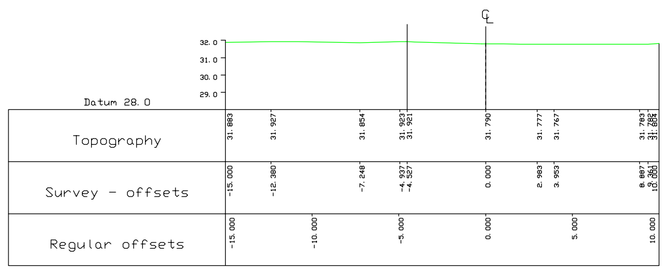

Chainage 35.0m (1105.5E 854.2N)

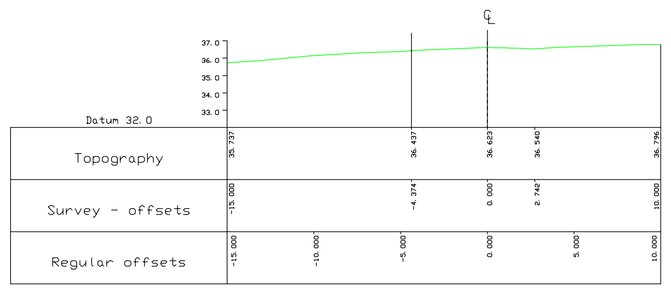

Chainage 65.0m (1106.9E 883.7N)

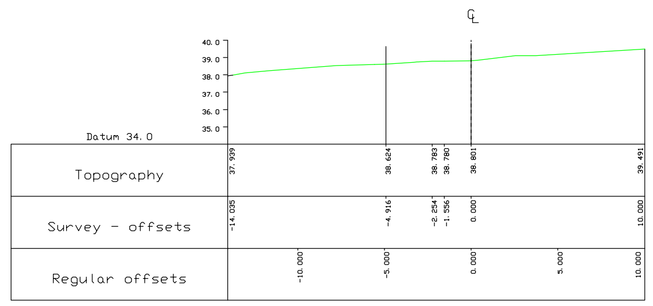

Chainage 95.0m (1084.7E 902.9N)

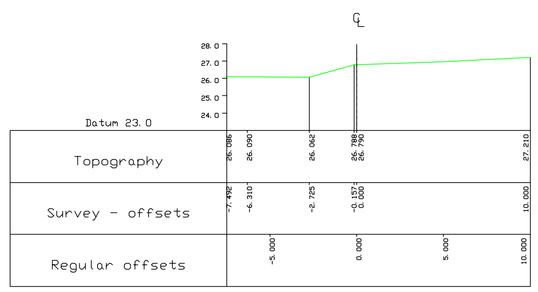

Chainage 0.0m (1115.5E 821.3N)

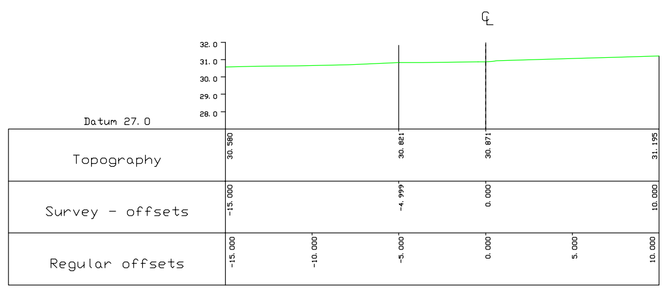

Chainage 30.0m (1106.1E 849.2N)

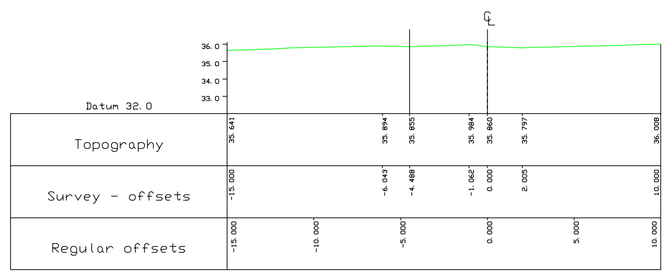

Chainage 60.0m (1108.3E 878.9N)

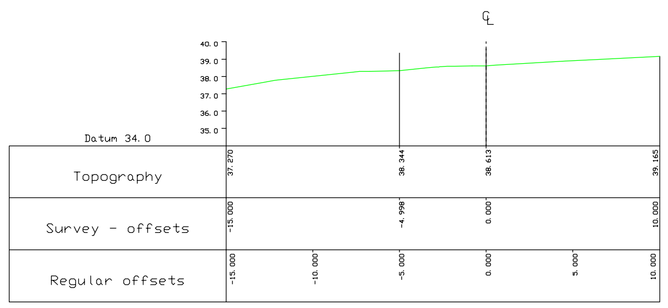

Chainage 90.0m (1089.1E 900.4N)

Horizontal scale 1:250
Vertical scale 1:250

LEGEND

EXTENT OF VEGETATION
HEDGES
BUSH
Tree
0.4/8/12
Trunk / Canopy / Ht
(Dia) (Dia) (Metres)
SINGLE GATE
DOUBLE GATE
OVERHEAD CABLE
WALL
BUILDING
ORDNANCE SURVEY BENCH MARK — OSBM Value 28.86

BOLLARD	B
BOREHOLE	BH
BUS STOP	BS
BRITISH TELECOM BOX	BT BOX
BRITISH TELECOM MANHOLE	BTMH
CABLE TELEVISION MANHOLE	CATV
FIRE HYDRANT	FH
FENCE	CBF H= 1.8M
FOOTPATH	FP
GULLY	G
LAMP POST	LP
MANHOLE	MH
POST BOX	PB
ROAD SIGN	RS
STOP VALVE	SV
SURVEY STATION	
TELEPHONE CALL BOX	TCB
TRAFFIC LIGHT	TL
TELEGRAPH POLE	TP
SPOT LEVEL	+ 28.86
COVER LEVEL	CL 28.86
INVERT LEVEL	IL 28.86
UNABLE TO LIFT	UTL
DITCH	
BANKING	

TREE LEGEND

ALDER	ALD	LIME	LIM
ASH	ASH	LOCUST	LCS
ASPEN	ASP	LONDON PLANE	LPN
BEECH	BCH	MAPLE	MPL
CEDAR	CED	OAK	OAK
CYPRESS	CYP	PINE	PNE
DEAD	DED	POPLAR	POP
ELDER	ELD	RHODODENDRONS	RDN
ELM	ELM	ROWAN	RWN
FIR	FIR	SAPLING	SAP
FRUIT	FRT	SILVER BIRCH	SIB
GOAT WILLOW	GRW	SMOOTH JAPANESE MAPLE	SJM
HAWTHORN	HAW	SPRUCE	SPR
HOLLY	HLY	SWEET CHESTNUT	SCH
HORSE CHESTNUT	HCH	SYCAMORE	SYC
HORNBEAM	HBM	WALNUT	WNT
LABURNUM	LBM	WHITEBEAM	WBM
LARCH	LAR	WILLOW	WLW
LAUREL	LRL	YEW	YEW

BARBED WIRE FENCE	BWF	INTERWOVEN FENCE	IWF
CLOSE BOARD FENCE	CBF	OPEN BOARD FENCE	OBF
CORRUGATED IRON FENCE	CIF	POST AND CHAIN FENCE	PCF
CHAIN LINK FENCE	CLF	POST AND RAIL FENCE	PRF
CHESTNUT PALING	CP	POST AND WIRE FENCE	PWF
IRON RAILINGS	IRF	WIRE MESH FENCE	WMF

Rev	Description	Drn	Chk	Date

Boundaries Partnering
Little Chestnuts
Coldharbour Lane
Punnetts Town
East Sussex
TN21 9DN
Tel 01435 830738
Fax 01435 830738
email:info@boundariespartnering.co.uk

Client
SAMPLE

Project
SAMPLE

Drawing
ENGINERING SECTIONS

Scale @ A1	Date	Drawn by	Checked
1/200	17/8/2009	GSR	E.R

Job No.	Drg. No.	Rev

PDF created with pdfFactory Pro trial version www.softwarelabs.com