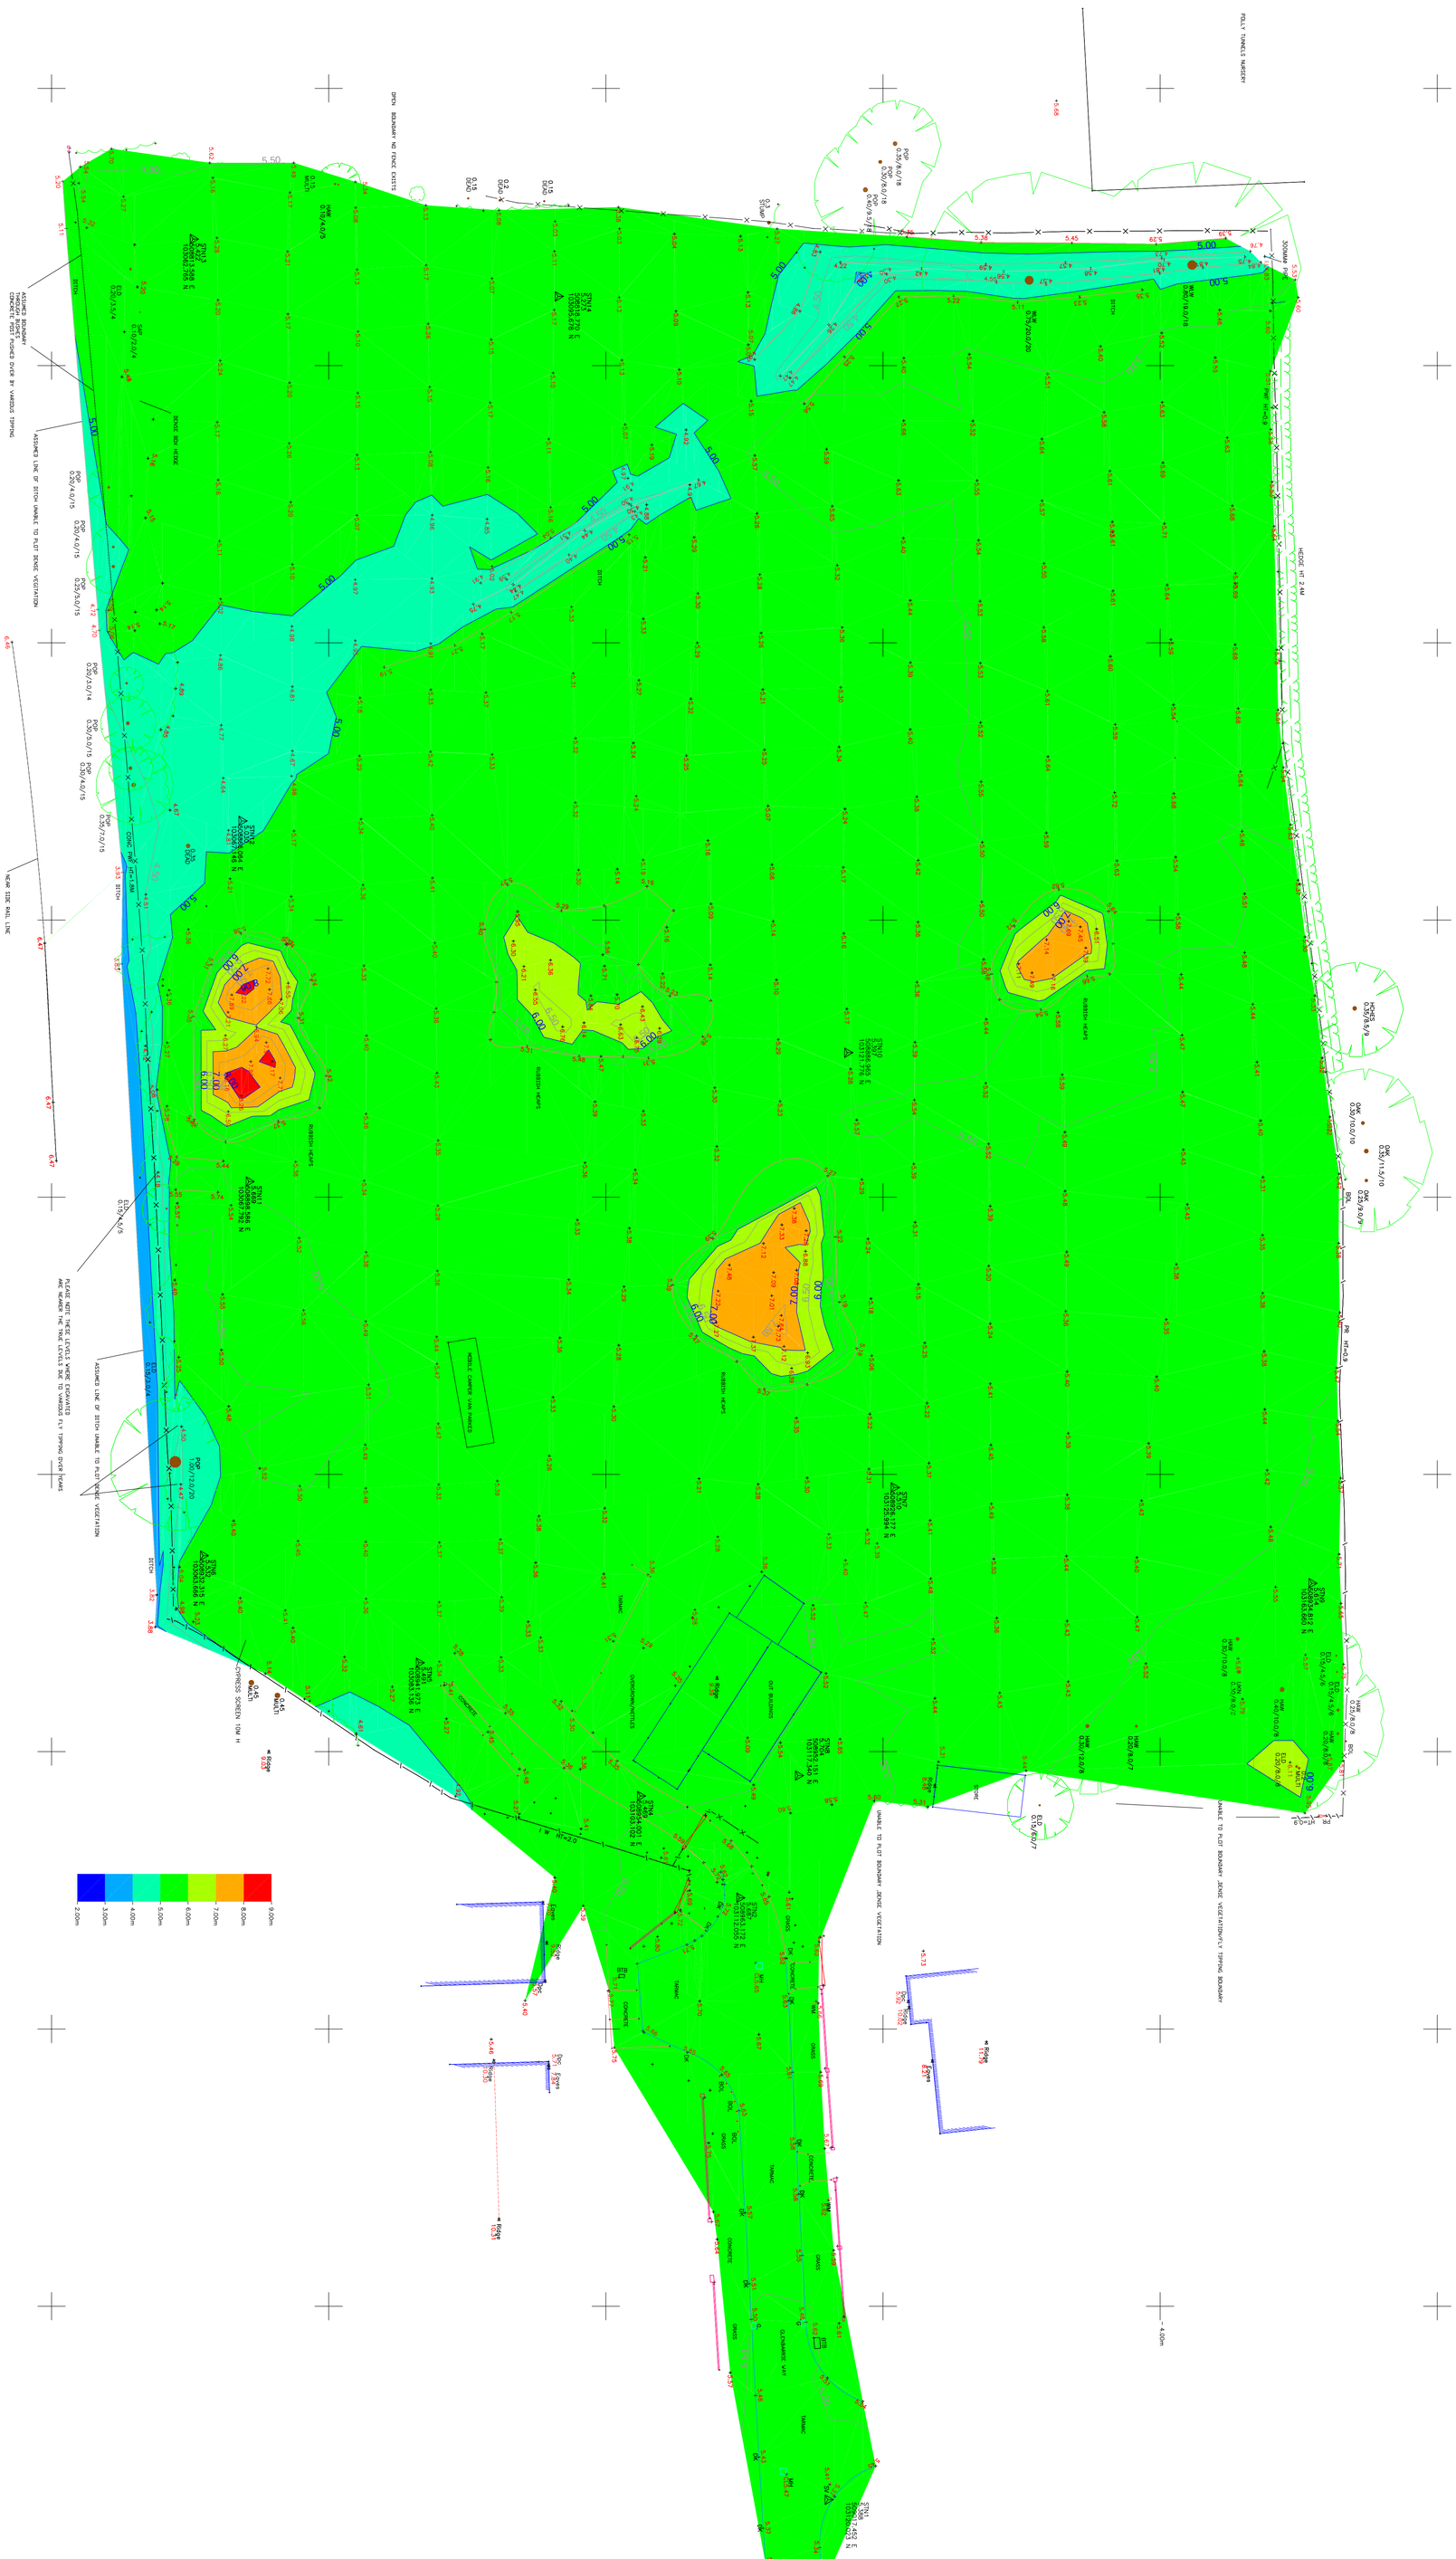

LEGEND

EXTENT OF VEGETATION

HEDGES

BUSH

Tree
Girth/12
Trunk / Canopy / Ht
(Dia) (Dia) (Metres)

SINGLE GATE
DOUBLE GATE

OVERHEAD CABLE

WALL

BUILDING

ORDNANCE SURVEY BENCH MARK — OSBM Value 28.86

BOLLARD B
BOREHOLE BH
BUS STOP BS
BRITISH TELECOM BOX BT BOX
BRITISH TELECOM MANHOLE BTMH
CABLE TELEVISION MANHOLE CATV
FIRE HYDRANT FH
FOOTPATH FP
GULLY G
LAMP POST LP
MANHOLE MH
POST BOX PB
ROAD SIGN RS
STOP VALVE SV
SURVEY STATION
TELEPHONE CALL BOX TCB
TRAFFIC LIGHT TL
TELEGRAPH POLE TP
SPOT LEVEL + 28.86
COVER LEVEL CL 28.86
INVERT LEVEL IL 28.86
UNABLE TO LIFT UTL
DITCH
BANKING

NOTES

1. TREES – The tree species have been identified to the best of the surveyors knowledge, with the mean spread drawn to scale.
2. DRAINAGE – All drainage has been surveyed by visual inspection only and should be cross checked in critical areas.
3. FENCES – Fences shown are not necessarily legal boundaries.
4. GRID – The survey grid is based on arbitrary co-ordinates.
5. LEVELS – Levels relate to ARBITRARY LEVEL ON STN 1 OF 50M

FOR USERS OF THIS DRAWING IN A DIGITAL FORMAT:
THIS DRAWING HAS BEEN EXPORTED TO A DEGREE OF ACCURACY COMMENSURATE WITH THE ACCURACY OF THE SURVEY. ALL DIMENSIONS SHOULD BE TREATED AS SUCH.

TREE LEGEND

ALDER	ALD	LIME	LIM
ASH	ASH	LOMBARDY POPLAR	LPO
ASPEN	ASPN	LOQUAT	LOQ
BEECH	BEEC	MAPLE	MPL
CHERRY	CHER	OAK	OAK
CYPRESS	CYP	PEAR	PEAR
ELDER	ELD	PINE	PINE
FIR	FIR	RHODODENDRONS	RHOD
GIANT REDWOOD	GRW	SILVER BIRCH	SBIR
GOAT WILLOW	GWW	SYCAMORE	SAP
HAWTHORN	HAW	SMOOTH JAPANESE MAPLE	SJM
HOLLY	HOL	SWEET CHESTNUT	SCH
HORSE CHESTNUT	HCH	WALNUT	WAL
HORNBEAM	HBM	WILLOW	WIL
LARCH	LAR	YEW	YEW
LAUREL	LRL		

FENCE DESCRIPTIONS

BARBED WIRE FENCE	BWF	INTERMEDIATE FENCE	IMF
CLOSE BOARD FENCE	CBF	OPEN BOARD FENCE	OBF
CHAIN LINK FENCE	CLF	POST AND RAIL FENCE	PRF
IRON RAILINGS	IRF	POST AND WIRE FENCE	PWF
		WIRE MESH FENCE	WMF

Rev	Description	Drn	Chk	Date

Boundaries Partnering

Little Chestnuts
Coldharbour Lane
Pembury
Tunbridge Wells
Kent
TN2 4DW
Tel 01892 824728
Fax 01892 830728
email:boundariespartnering@yahoo.co.uk

Client
SAMPLE

Project
SAMPLE

Drawing
SURVEY

Scale	Date	Drawn by	Checked
1/250	30/9/2009	GSR	CHK
Job No.	Drg No.		Rev