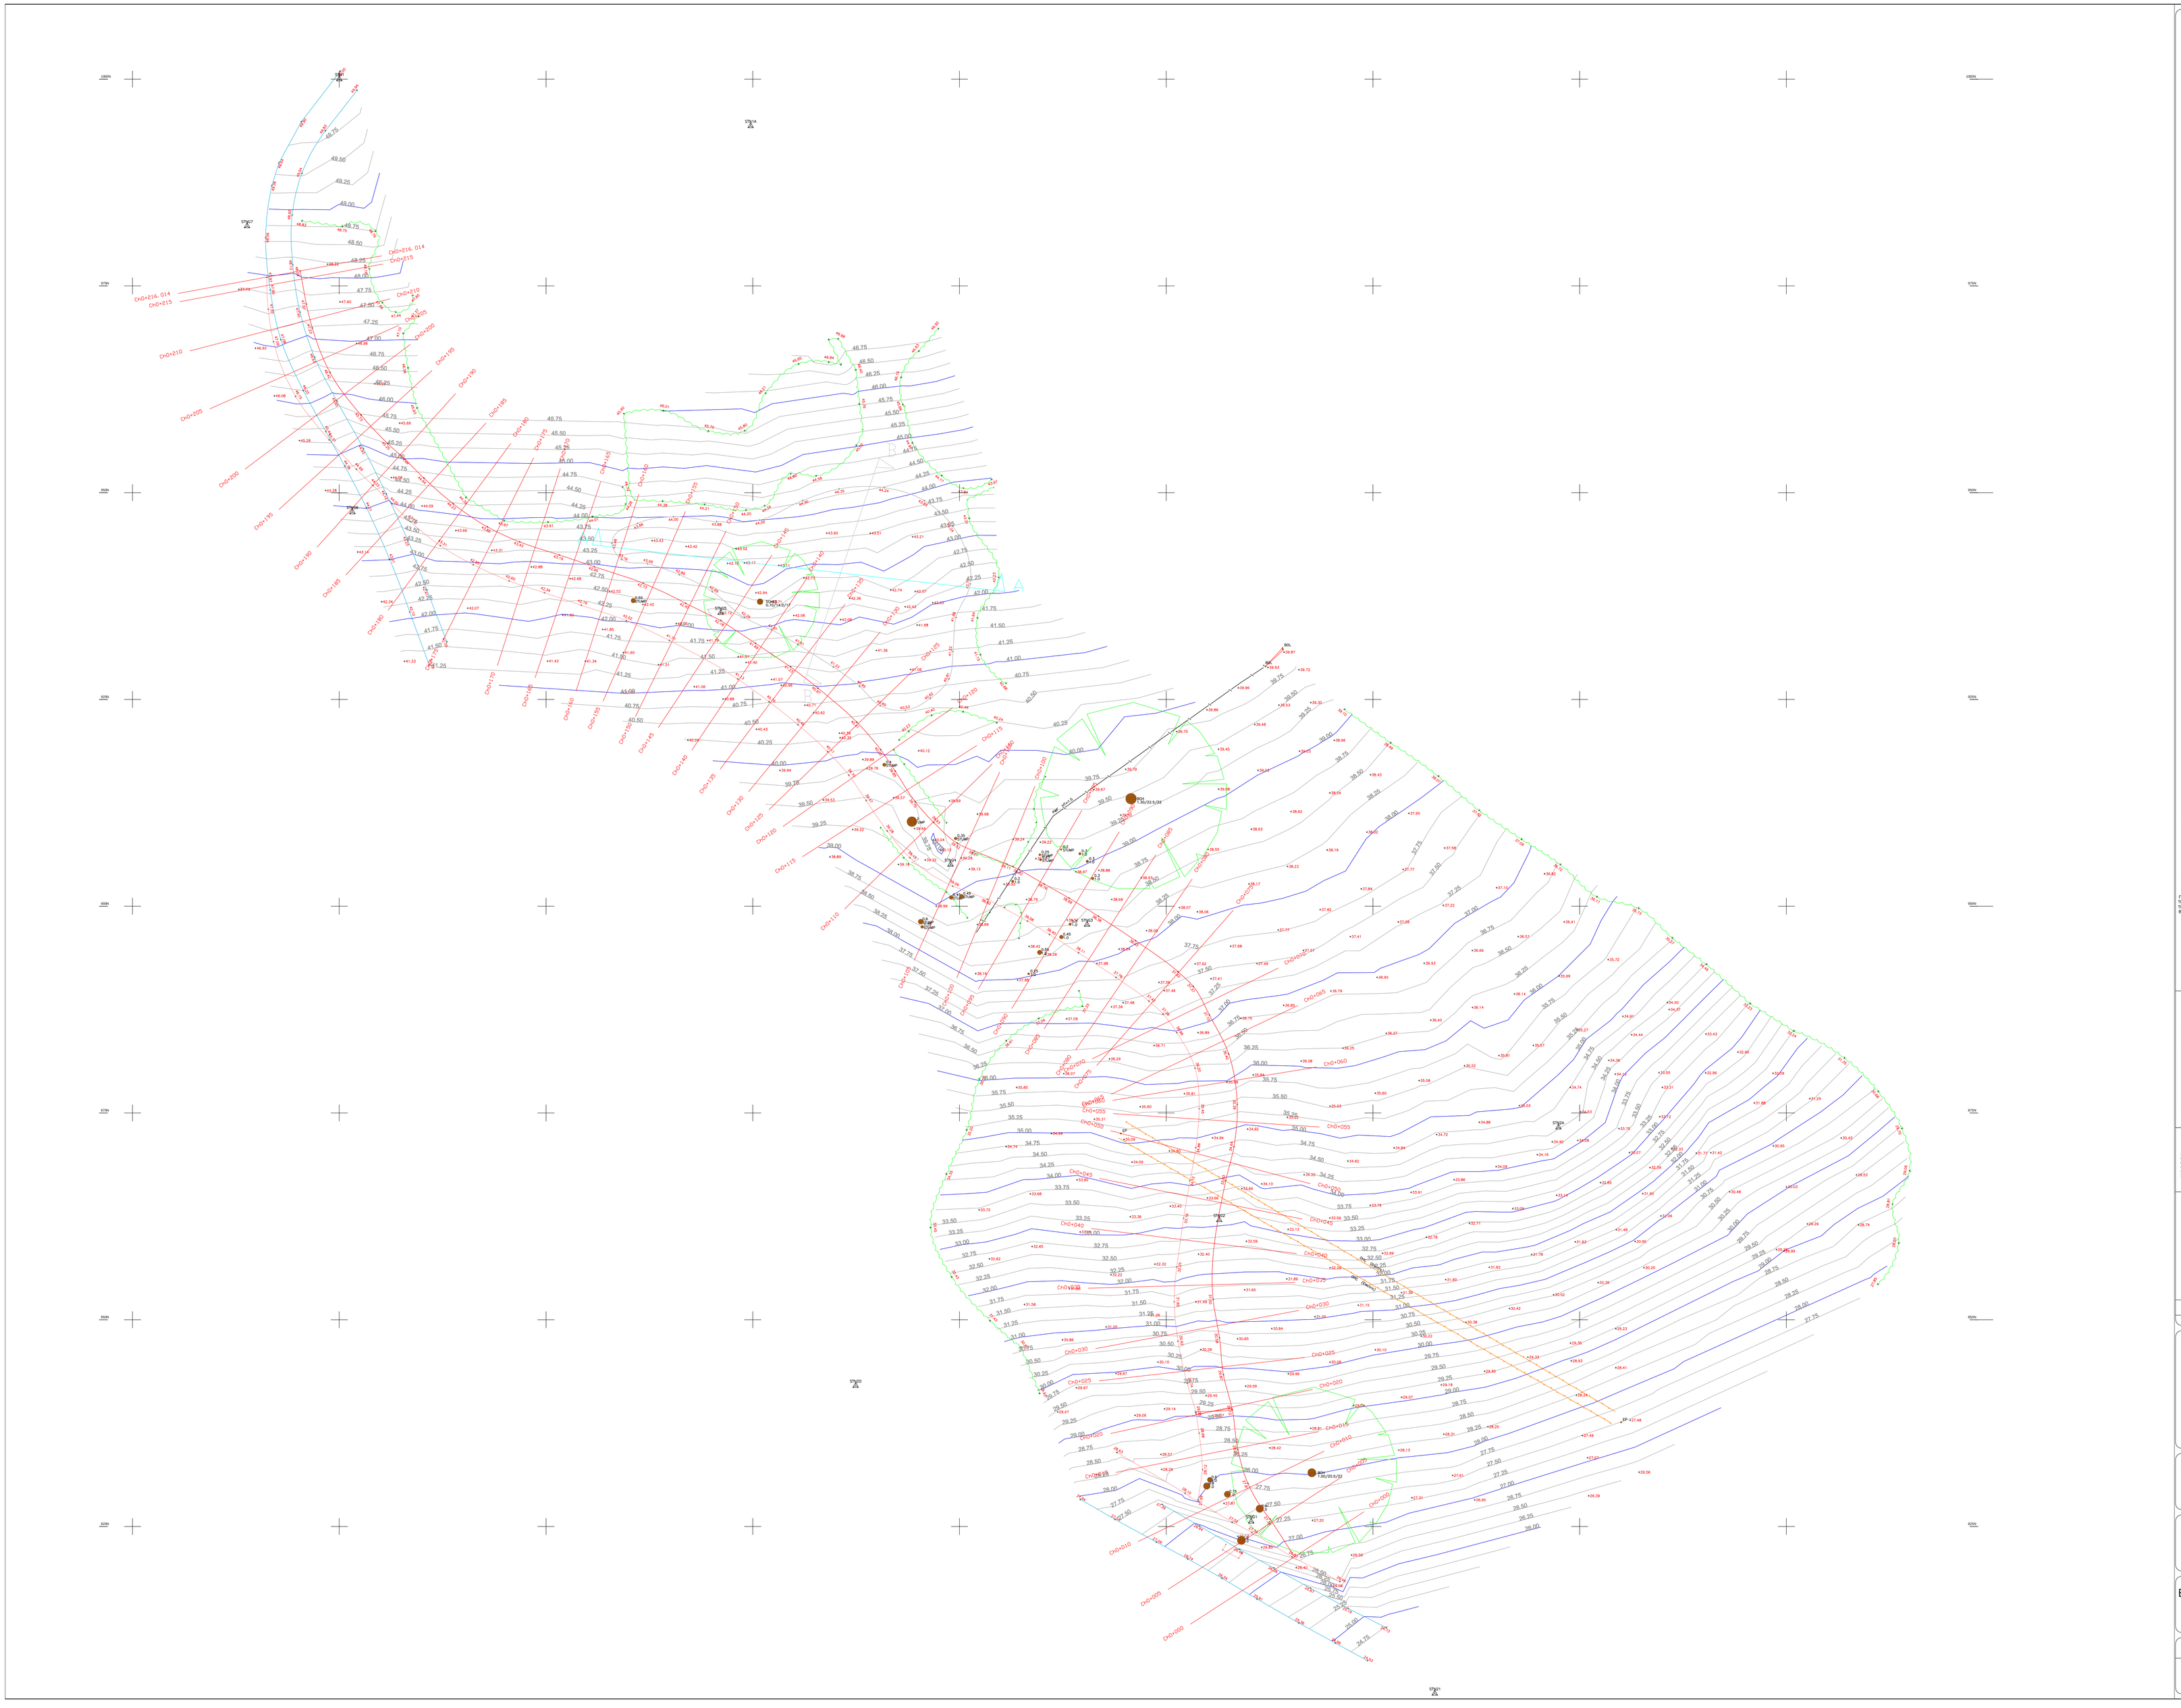

LEGEND

EXTENT OF VEGETATION

HEDGES

BUSH

Tree
0.4/8/12
Trunk / Canopy / Ht
(Dia) (Dia) (Metres)

SINGLE GATE

DOUBLE GATE

OVERHEAD CABLE

WALL

BUILDING

ORDNANCE SURVEY OSBM
BENCH MARK Value 28.86

BOLLARD	B
BOREHOLE	BH
BUS STOP	BS
BRITISH TELECOM BOX	BT BOX
BRITISH TELECOM MANHOLE	BTMH
CABLE TELEVISION MANHOLE	CATV
FIRE HYDRANT	FH
FOOTPATH	FP
GULLY	G
LAMP POST	LP
MANHOLE	MH
POST BOX	PB
ROAD SIGN	RS
STOP VALVE	SV
SURVEY STATION	
TELEPHONE CALL BOX	TCB
TRAFFIC LIGHT	TL
TELEGRAPH POLE	TP
SPOT LEVEL	+ 28.86
COVER LEVEL	CL 28.86
INVERT LEVEL	IL 28.86
UNABLE TO LIFT	UTL
DITCH	
BANKING	

NOTES

1. TREES – The tree species have been identified to the best of the surveyors knowledge, with the mean spread drawn to scale. Tree heights are approximate.
2. DRAINAGE – All drainage has been surveyed by visual inspection only and should be cross checked in critical areas.
3. FENCES – Fences shown are not necessarily legal boundaries.
4. GRID – The survey grid is based on arbitrary co-ordinates. Not Ordnance Survey.
5. LEVELS – Levels relate to ARBITRARY LEVEL ON STN 1 OF SGM

FOR USERS OF THIS DRAWING IN A DIGITAL FORMAT:
THIS DRAWING HAS BEEN SURVEYED TO A DEGREE OF ACCURACY COMMENSURATE WITH THE SCALE INDICATED IN THE TITLE PANEL AND ANY DIMENSIONS EXTRACTED SHOULD BE TREATED AS SUCH.

TREE LEGEND

ALDER	ALD	LIME	LIM
ASH	ASH	LOCUST	LCS
ASPEN	ASP	LONDON PLANE	LPN
BEECH	BCH	MAPLE	MPL
CEDAR	CED	OAK	OAK
CYPRESS	CYP	PINE	PNE
DEAD	DED	POPLAR	POP
ELDER	ELD	RHODODENDRONS	RDN
ELM	ELM	ROWAN	RWN
FIR	FIR	SAPLING	SAP
FRUIT	FRT	SILVER BIRCH	SIB
GOAT WILLOW	GWW	SMOOTH JAPANESE MAPLE	SJM
HAWTHORN	HAW	SPRUCE	SPR
HOLLY	HLY	SWEET CHESTNUT	SCH
HORSE CHESTNUT	HCH	SYCAMORE	SYC
HORNBEAM	HBM	WALNUT	WNT
LARCHBEAM	LBM	WHITEBEAM	WBM
LARCH	LAR	WILLOW	WLW
LAUREL	LRL	YEW	YEW

FENCE DESCRIPTIONS

BARBED WIRE FENCE	BWF	INTERWOVEN FENCE	IWF
CLOSE BOARD FENCE	CBF	OPEN BOARD FENCE	OBF
COMBINATED IRON FENCE	CIF	POST AND CHAIN FENCE	PCF
CHAIN LINK FENCE	CLF	POST AND RAIL FENCE	PRF
CHESTNUT PALING	CPF	POST AND WIRE FENCE	PWF
IRON RAILINGS	IRF	WIRE MESH FENCE	WMF

Rev	Description	Drn	Chk	Date

Boundaries Partnering

Little Chestnuts
Cottonbour Lane
Punnets Town
East Sussex
TN21 9DN
Tel 01435 830738
Fax 01435 830738

email:boundariespartnering@yahoo.co.uk

Client
SAMPLE

Project
SAMPLE

Drawing
ENGINERING SURVEY FOR DRIVE DESIGN

Scale	Date	Drawn by	Checked
1/250		GSR	
Job No.	Drg. No.		Rev

PDF created with pdfFactory Pro trial version www.softwarelabs.com