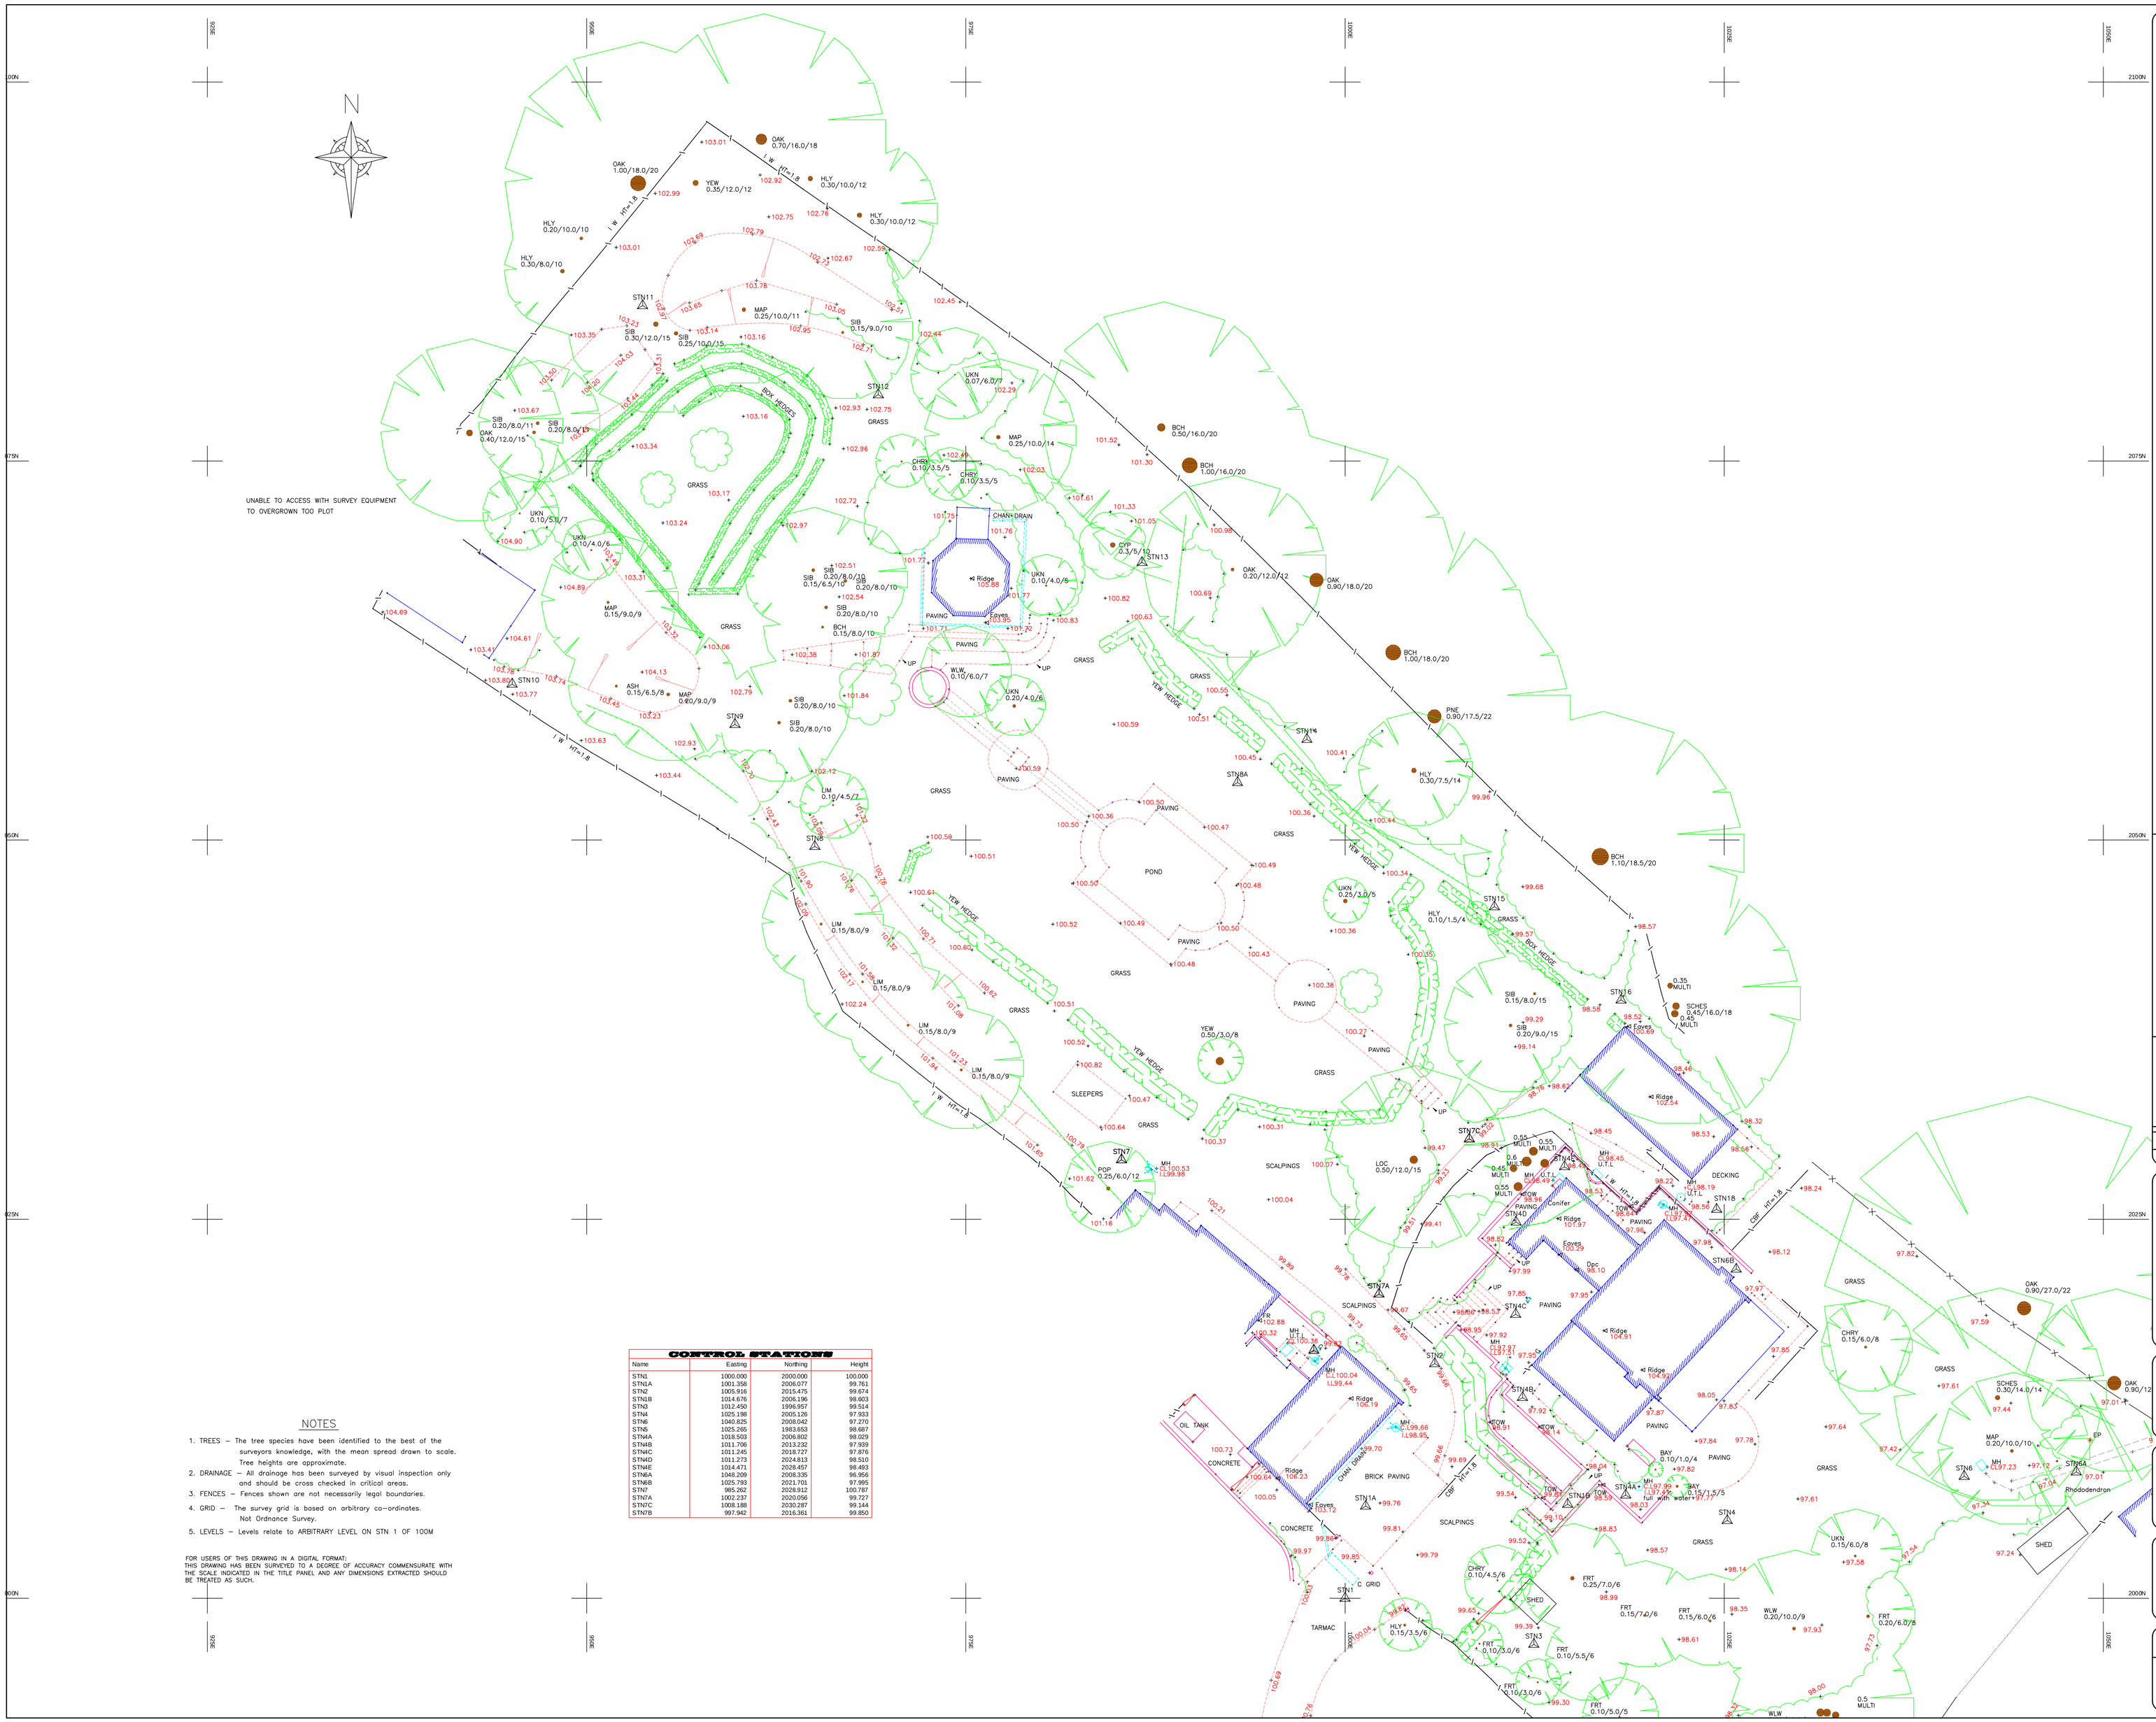

LEGEND

EXTENT OF VEGETATION

HEDGES

BUSH

Tree
0.4/8/12
Trunk / Canopy / Ht
(Dia) (Dia) (Metres)

SINGLE GATE

DOUBLE GATE

OVERHEAD CABLE

WALL

BUILDING

ORDNANCE SURVEY BENCH MARK — OSBM Value 28.86

BOLLARD	B
BOREHOLE	BH
BUS STOP	BS
BRITISH TELECOM BOX	BT BOX
BRITISH TELECOM MANHOLE	BTMH
CABLE TELEVISION MANHOLE	CATV
FIRE HYDRANT	FH
FENCE	CBF H= 1.8M
FOOTPATH	FP
GULLY	G
LAMP POST	LP
MANHOLE	MH
POST BOX	PB
ROAD SIGN	RS
STOP VALVE	SV
SURVEY STATION	
TELEPHONE CALL BOX	TCB
TRAFFIC LIGHT	TL
TELEGRAPH POLE	TP
SPOT LEVEL	+ 28.86
COVER LEVEL	CL 28.86
INVERT LEVEL	IL 28.86
UNABLE TO LIFT	UTL
DITCH	
BANKING	

TREE LEGEND

ALDER	ALD	LIME	LIM
ASH	ASH	LOCUST	LCS
ASPEN	ASP	LONDON PLANE	LPN
BEECH	BCH	MAPLE	MPL
CEDAR	CED	OAK	OAK
CYPRESS	CYP	PINE	PNE
DEAD	DED	POPLAR	POP
ELDER	ELD	RHODODENDRONS	RDN
ELM	ELM	ROWAN	RWN
FIR	FIR	SAPLING	SAP
FRUIT	FRT	SILVER BIRCH	SIB
GOAT WILLOW	GWW	SMOOTH JAPANESE MAPLE	SJM
HAWTHORN	HAW	SPRUCE	SPR
HOLLY	HLY	SWEET CHESTNUT	SCH
HORSE CHESTNUT	HCH	SYCAMORE	SYC
HORNBEAM	HBM	WALNUT	WNT
LABURNUM	LBM	WHITEBEAM	WBM
LARCH	LAR	WILLOW	WLW
LAUREL	LRL	YEW	YEW

FENCE DESCRIPTIONS

BARBED WIRE FENCE	BWF	INTERWOVEN FENCE	IWF
CLOSE BOARD FENCE	CBF	OPEN BOARD FENCE	OBF
CORRUGATED IRON FENCE	CIF	POST AND CHAIN FENCE	PCF
CHAIN LINK FENCE	CLF	POST AND RAIL FENCE	PRF
CHESTNUT PALING	CPF	POST AND WIRE FENCE	PWF
IRON RAILINGS	IRF	WIRE MESH FENCE	WMF

Rev	Description	Dm	Chk	Date

Boundaries Partnering
Little Chestnuts
Coldharbour Lane
Punnetts Town
East Sussex
TN21 9ON
Tel 01435 830738
Fax 01435 830738
email:info@boundariespartnering.co.uk

Client
SAMPLE

Project
SAMPLE

Drawing
TOPOGRAPHICAL SURVEY

Scale @ A1	Date	Drawn by	Checked
1/200	17/8/2009	GSR	E.R

Job No. | Drg. No. | Rev

CONTROL STATIONS

Name	Easting	Northing	Height
STN1	1000.000	2000.000	100.000
STN1A	1001.358	2006.077	99.761
STN2	1005.916	2015.475	99.674
STN2B	1014.676	2006.196	98.603
STN3	1012.450	1996.957	99.514
STN4	1025.198	2005.126	97.933
STN6	1040.825	2008.042	97.270
STN5	1025.266	1983.653	98.687
STN4A	1018.503	2006.802	98.029
STN4B	1011.706	2013.232	97.939
STN4C	1011.245	2018.727	97.876
STN4D	1011.273	2024.813	98.510
STN4E	1014.471	2028.457	98.493
STN6A	1048.209	2008.335	96.956
STN6B	1025.783	2021.701	97.995
STN7	985.262	2028.912	100.787
STN7A	1002.237	2020.056	99.727
STN7C	1008.188	2030.287	99.144
STN7B	997.942	2016.361	99.850

NOTES

1. TREES – The tree species have been identified to the best of the surveyors knowledge, with the mean spread drawn to scale. Tree heights are approximate.
2. DRAINAGE – All drainage has been surveyed by visual inspection only and should be cross checked in critical areas.
3. FENCES – Fences shown are not necessarily legal boundaries.
4. GRID – The survey grid is based on arbitrary co-ordinates. Not Ordnance Survey.
5. LEVELS – Levels relate to ARBITRARY LEVEL ON STN 1 OF 100M

FOR USERS OF THIS DRAWING IN A DIGITAL FORMAT:
THIS DRAWING HAS BEEN SURVEYED TO A DEGREE OF ACCURACY COMMENSURATE WITH THE SCALE INDICATED IN THE TITLE PANEL AND ANY DIMENSIONS EXTRACTED SHOULD BE TREATED AS SUCH.

PDF created with pdfFactory Pro trial version www.softwarelabs.com